


TLOCRT PRIZEMLJA

POSJETITELJSKI CENTAR "VRATA NERETVE"




KAZALO:

Red. br.	NAMJENA	OBRADA PODANETO	POVRŠINA
1	ULAZNI HOL	kamene ploče	11.96 m ²
2	STEPENIŠTE	kamene ploče	9.43 m ²
3	KOTLOVNICA	zaglađeni beton	4.10 m ²
4	PRIJEMNI PROSTOR	kamene ploče	12.00 m ²
5	SUVENIRNICA	ker. pločice	11.75 m ²
6	HODNIK	kamene ploče	18.99 m ²
7	MUŠKI WC-PREDPROSTOR	ker. pločice	4.14 m ²
8	MUŠKI WC	ker. pločice	1.62 m ²
9	WC ZA INVALIDE	ker. pločice	4.75 m ²
10	ŽENSKI WC-PREDPROSTOR	ker. pločice	5.10 m ²
11	ŽENSKI WC	ker. pločice	1.42 m ²
12	ŽENSKI WC	ker. pločice	1.42 m ²
13	IZLOŽBENI PROSTOR	ker. pločice	64.26 m ²

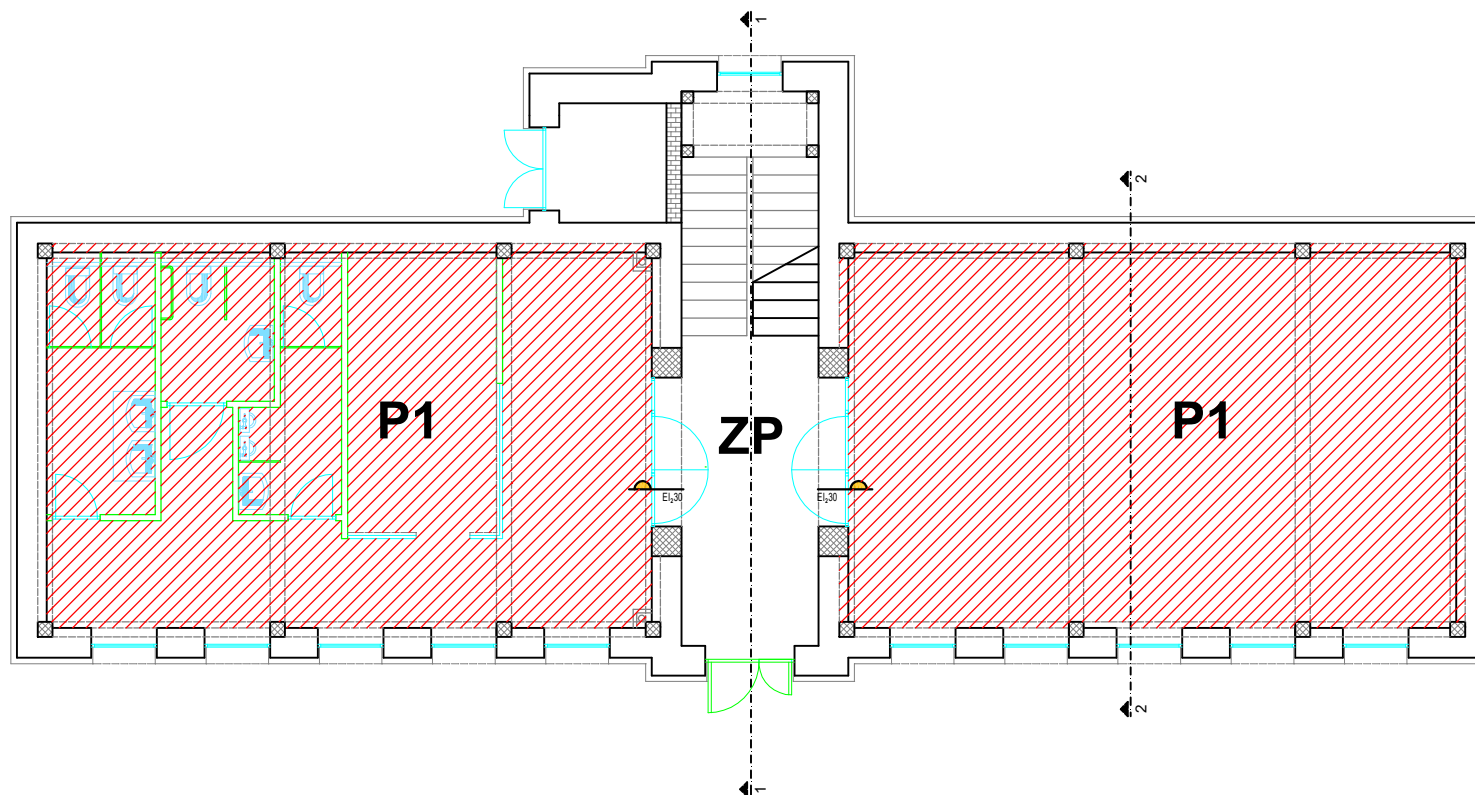

 **P1= 125,45 m²**

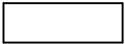 **ZP= 25,49 m²**